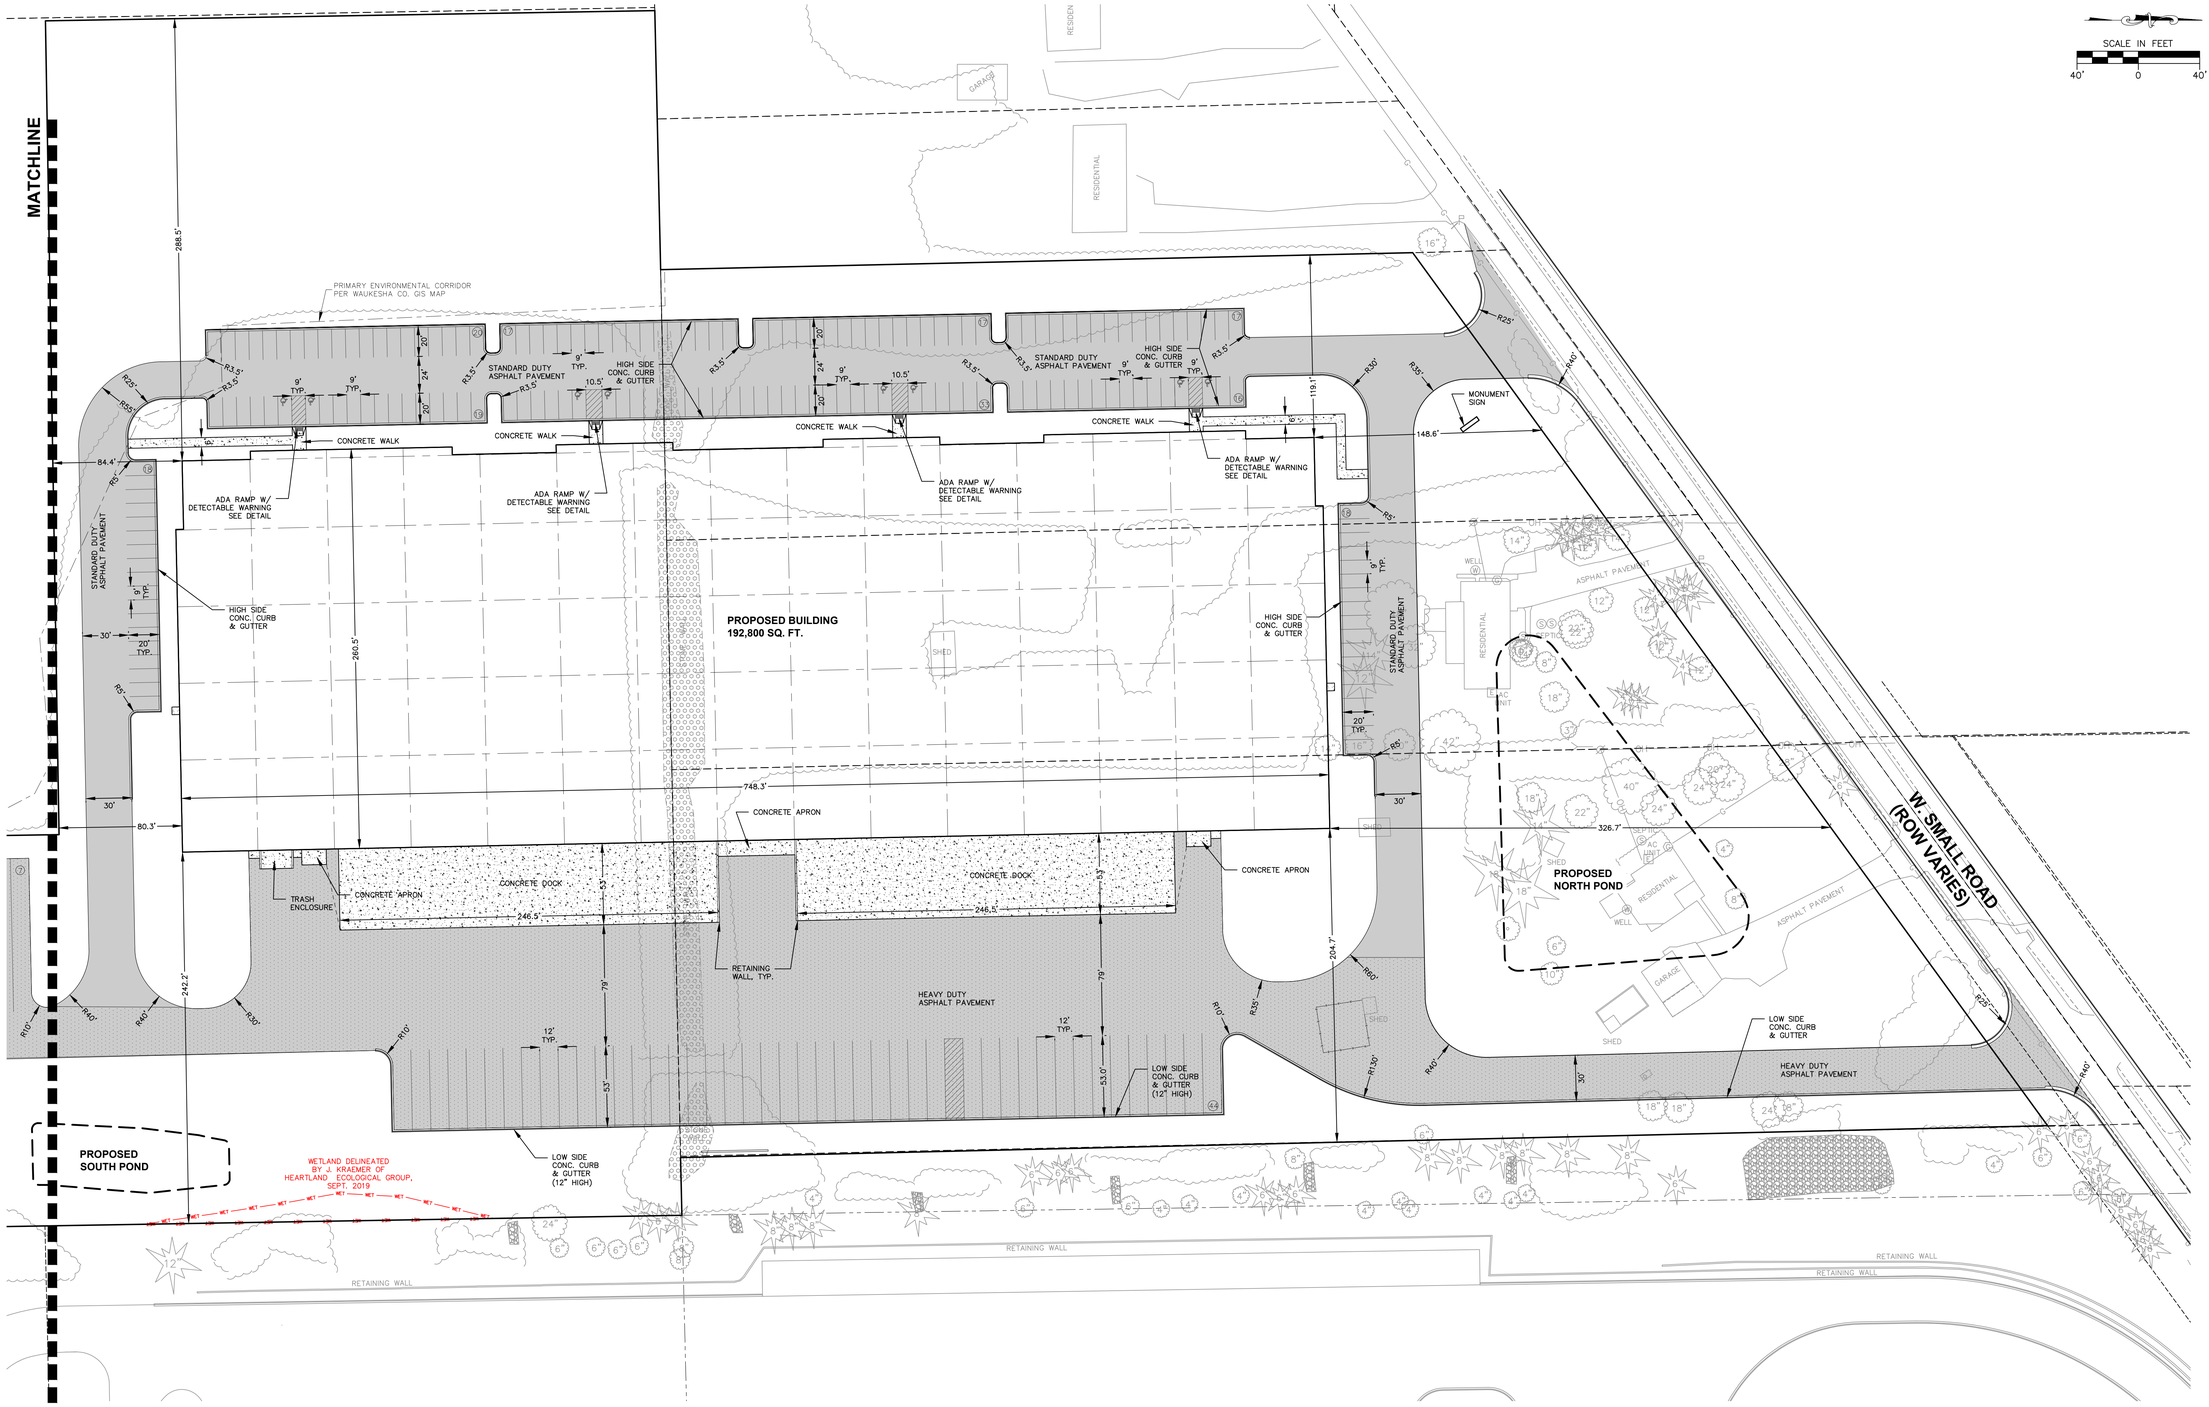

LEGEND

SANITARY SEWER MANHOLE	TELEPHONE PEDESTAL	ST	STORM SEWER
STORM MANHOLE	ELECTRICAL MANHOLE	G	UNDERGROUND GAS
CATCH BASIN ROUND	SIGN	E	UNDERGROUND ELECTRIC
CATCH BASIN SQUARE	POWER POLE	T	UNDERGROUND TELEPHONE
FIRE HYDRANT	GUY WIRE	FIB	UNDERGROUND FIBER OPTICS
WATER VALVE	FENCE LINE	OH	OVERHEAD UTILITY
GAS VALVE	SANITARY SEWER		CONIFEROUS TREE
LIGHT POLE	WATER MAIN		DECIDUOUS TREE

DRAFT - NOT FOR CONSTRUCTION

BRIOHN DESIGN GROUP
3885 N BROOKFIELD ROAD, SUITE 200
BROOKFIELD WISCONSIN 53045-1950
(262) 790-0500 PHONE
(262) 790-0505 FAX

SHEET TITLE
SITE DIMENSION AND PAVEMENT ID PLAN

NEW BERLIN INDUSTRIAL II
W. SMALL ROAD
NEW BERLIN, WI

PLAN COMMISSION SUBMITTAL 10/18/19

JOB:	
DRAWN:	SJK
CHECKED:	RWI
DATE:	09/06/19

SHEET: C1.1

DIGGERS HOTLINE
Call 811 or (800) 242-8511
Milwaukee Area (262) 432-7910
Hearing Impaired TDD (800) 542-2289
www.DiggersHotline.com

JSD Professional Services, Inc.
• Engineers • Surveyors • Planners
MILWAUKEE REGIONAL OFFICE
W238 N1610 BUSSE ROAD, SUITE 100
WAUKESHA, WISCONSIN 53188
262.513.0666 PHONE | 262.513.1232 FAX
www.jsdinc.com
JSD JOB NO.: 19-9264

R:\2019\19-9264 SmallRd Industrial\DWG\C1.0 - Pave ID Plan.dwg, C1.1, 10/16/2019 3:40:30 PM, akrzynski