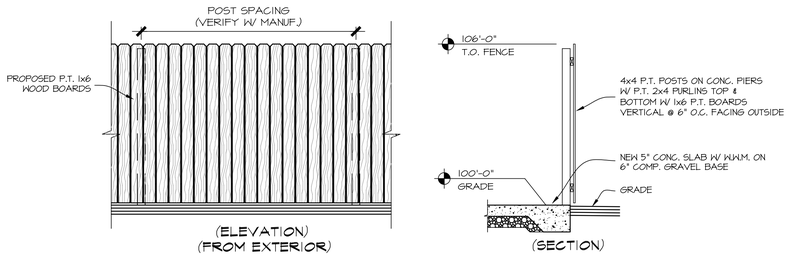

6 DUMPSTER ENCLOSURE DETAILS
3/8" = 1'-0"

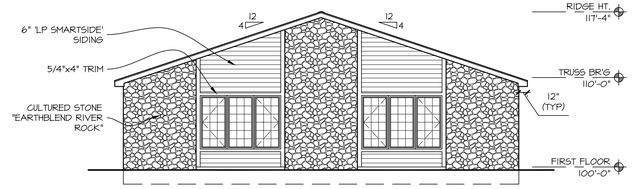

1 NORTH ELEVATION
1/8" = 1'-0"

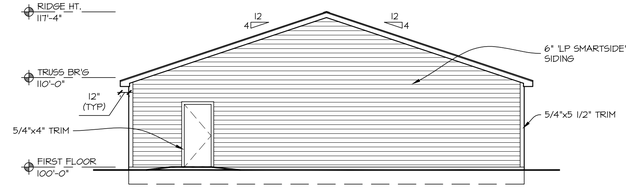

2 SOUTH ELEVATION
1/8" = 1'-0"

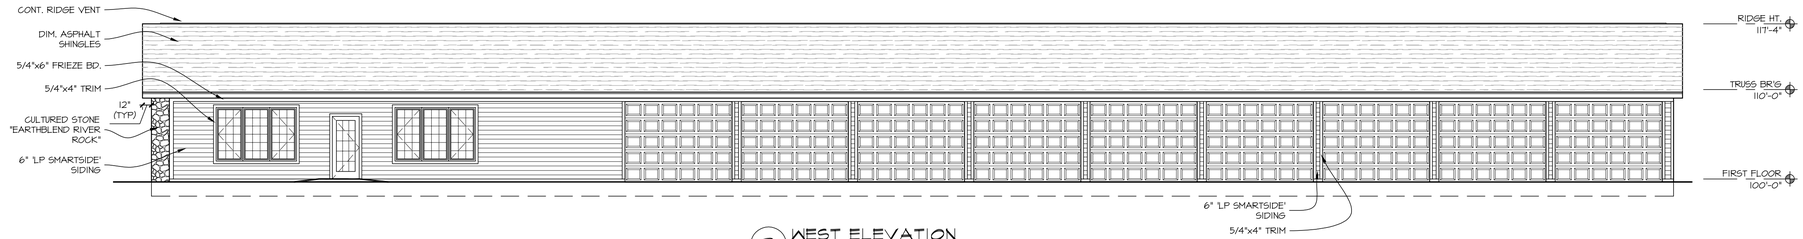

3 WEST ELEVATION
1/8" = 1'-0"

4 EAST ELEVATION
1/8" = 1'-0"

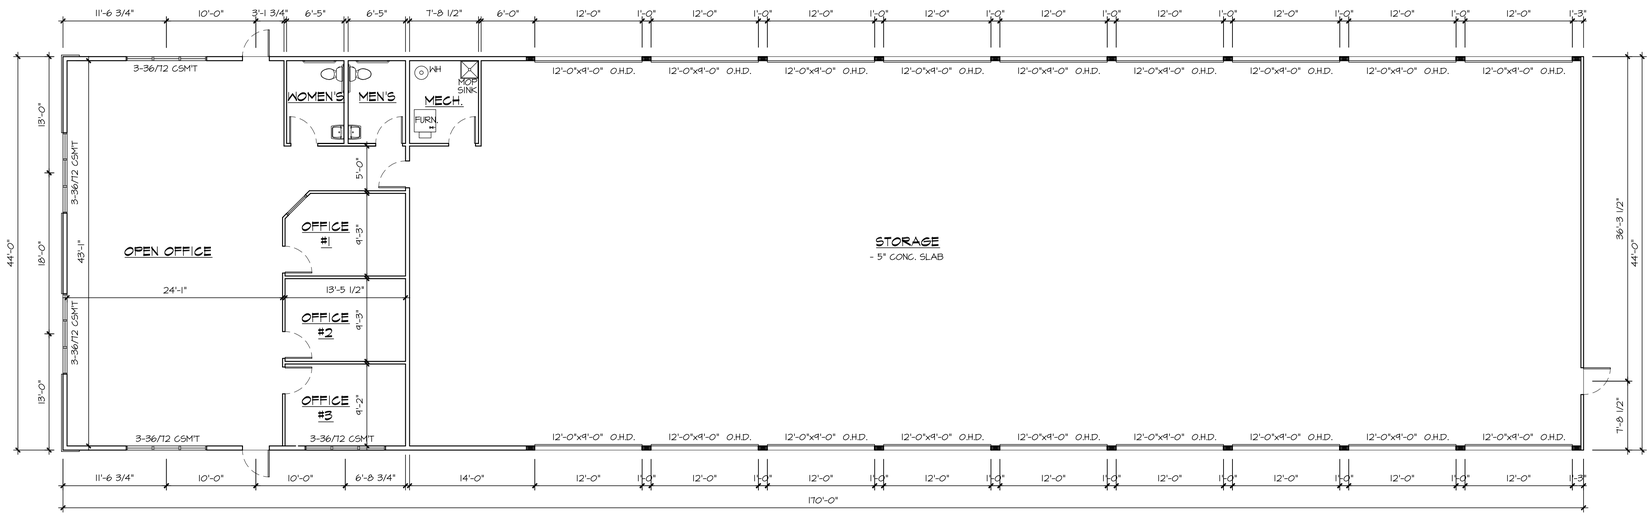

NORTH

5 FIRST FLOOR PLAN
1/8" = 1'-0"

PATERA LLC
Excellence in Architecture
2601 S. Sunny Slope Rd. • New Berlin, WI 53151
262-786-6776 FAX 262-786-7036

REVISIONS:
6/8/17: CITY APPROVAL

NATURESCAPE OFFICE

12765 W. JANESVILLE RD.
NEW BERLIN, WI

SHEET TITLE:
FLOOR PLAN & ELEVATIONS

A-1

DATE: JUNE 6TH 2017

PROJECT NUMBER: 17-191

COPYRIGHT: PATERA LLC...IT IS UNLAWFUL FOR ANYONE TO USE OR REPRODUCE BY ANY MEANS ALL OR ANY PORTION OF THESE CONSTRUCTION DOCUMENTS WITHOUT THE EXPRESSED WRITTEN PERMISSION OF PATERA LLC.