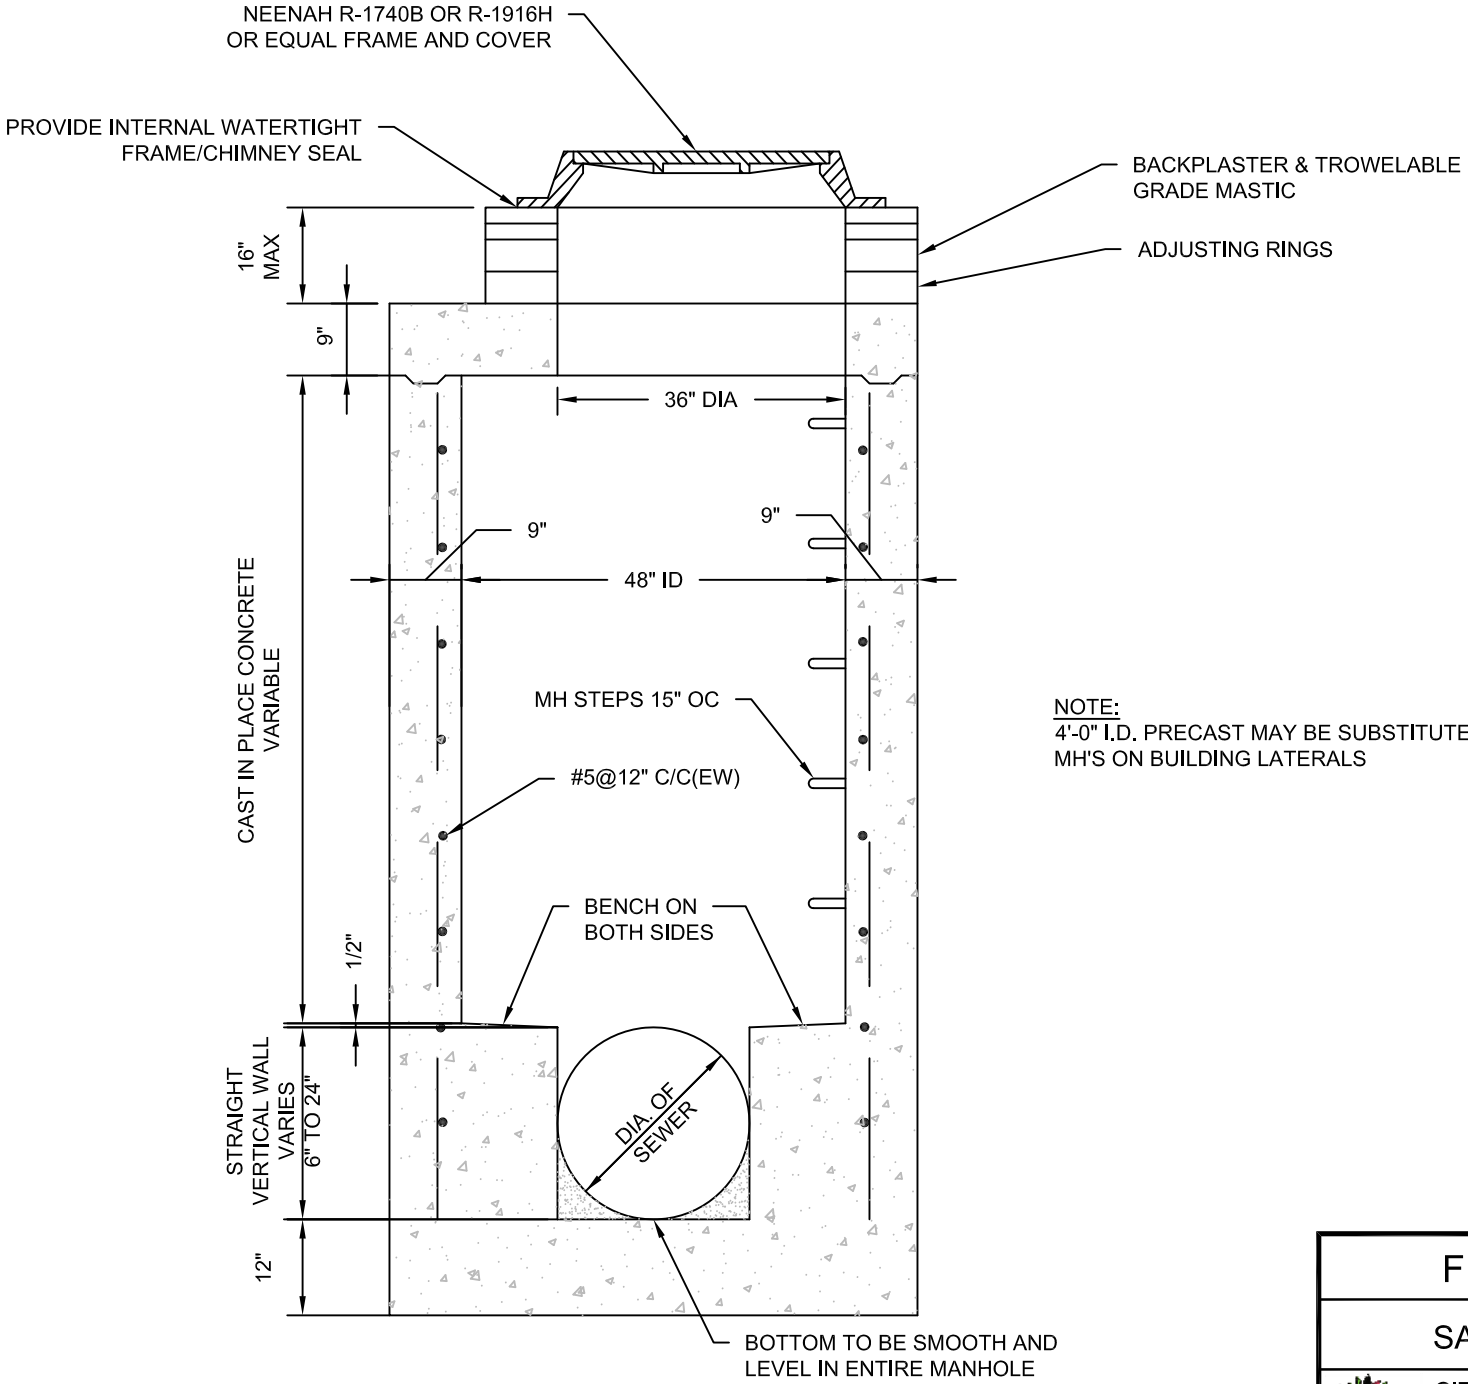

NOTE:
4'-0" I.D. PRECAST MAY BE SUBSTITUTED FOR SAMPLING MH'S ON BUILDING LATERALS

FIGURE NO. 16

SAMPLING MANHOLE

CITY OF NEW BERLIN
ENGINEERING DEPARTMENT

DRAWN BY:	DATE:	SCALE:
MDC/NLH	2/05, REV 5/16	NTS

P:\DCD\Projects\DCD1 DCD STUDY_PLAN\DCD1 1601034 DEVELOPMENT HANDBOOK\Development Handbook Revisions 2016\07_02 DETAILS\fig-16_SamplingManhole.dwg